The scaling of this drawing cannot be assured

Revision	Date	Drn	Ckd
A - Update to planning comments.	16.10.2026	MN	YL

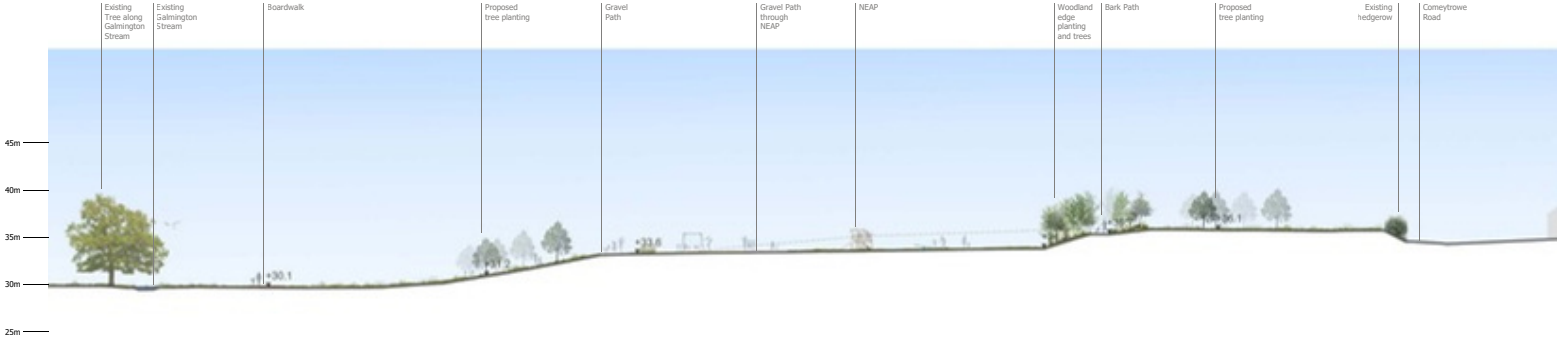

Section A-A



Section B-B



Section Location Plan

Project
South West Taunton, Comeytrowe Western Neighbourhood

Drawing Title
Hortsbridge Park Landscape Sections Section A-A and B-B

Date	Scale	Drawn by	Check by
13.02.2026	AsShown @ A0	MN	YL

Project No	Drawing No	Revision
333100110	BL-LD-510	A

Stantec
Stantec UK Limited
101 Victoria Street
Bristol
BS1 6PU
T: 0117 929 9677
stantec.com/uk

J:\333100110\A4 - Drawings & Registers\Landscape\Adobe\Indesign\333100110 BL-LD-510_Hortsbridge Park Sections_AA to BB_A0.indd (1)

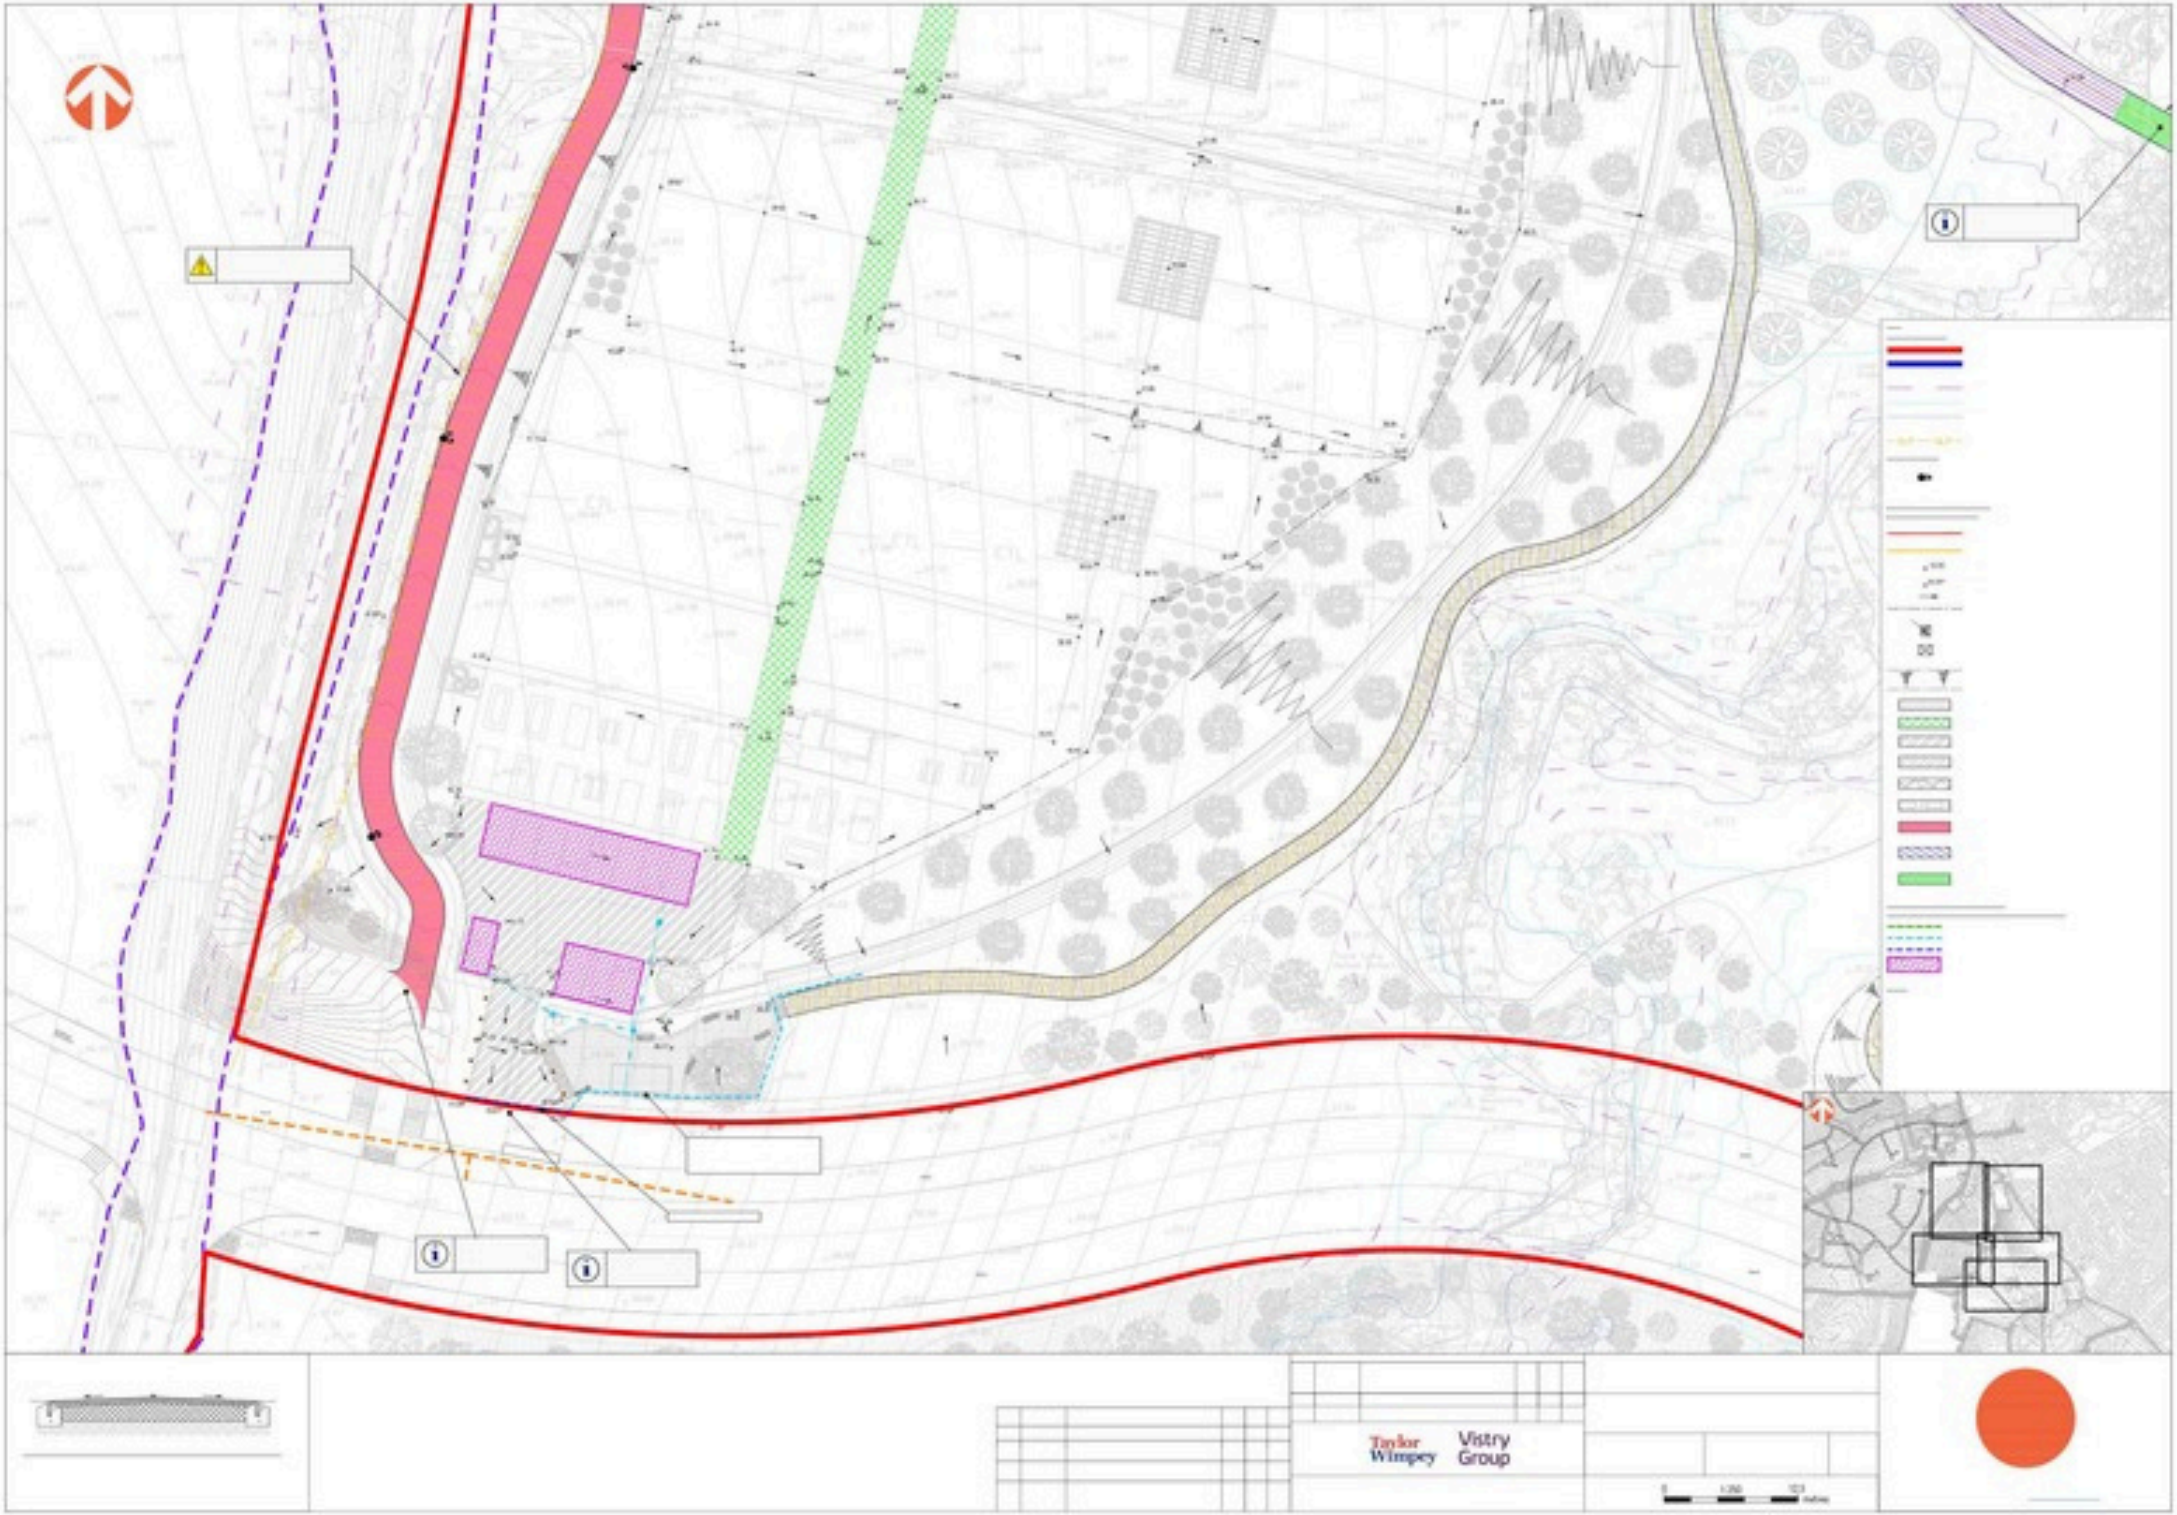
Taylor Wimpey
Vistry Group

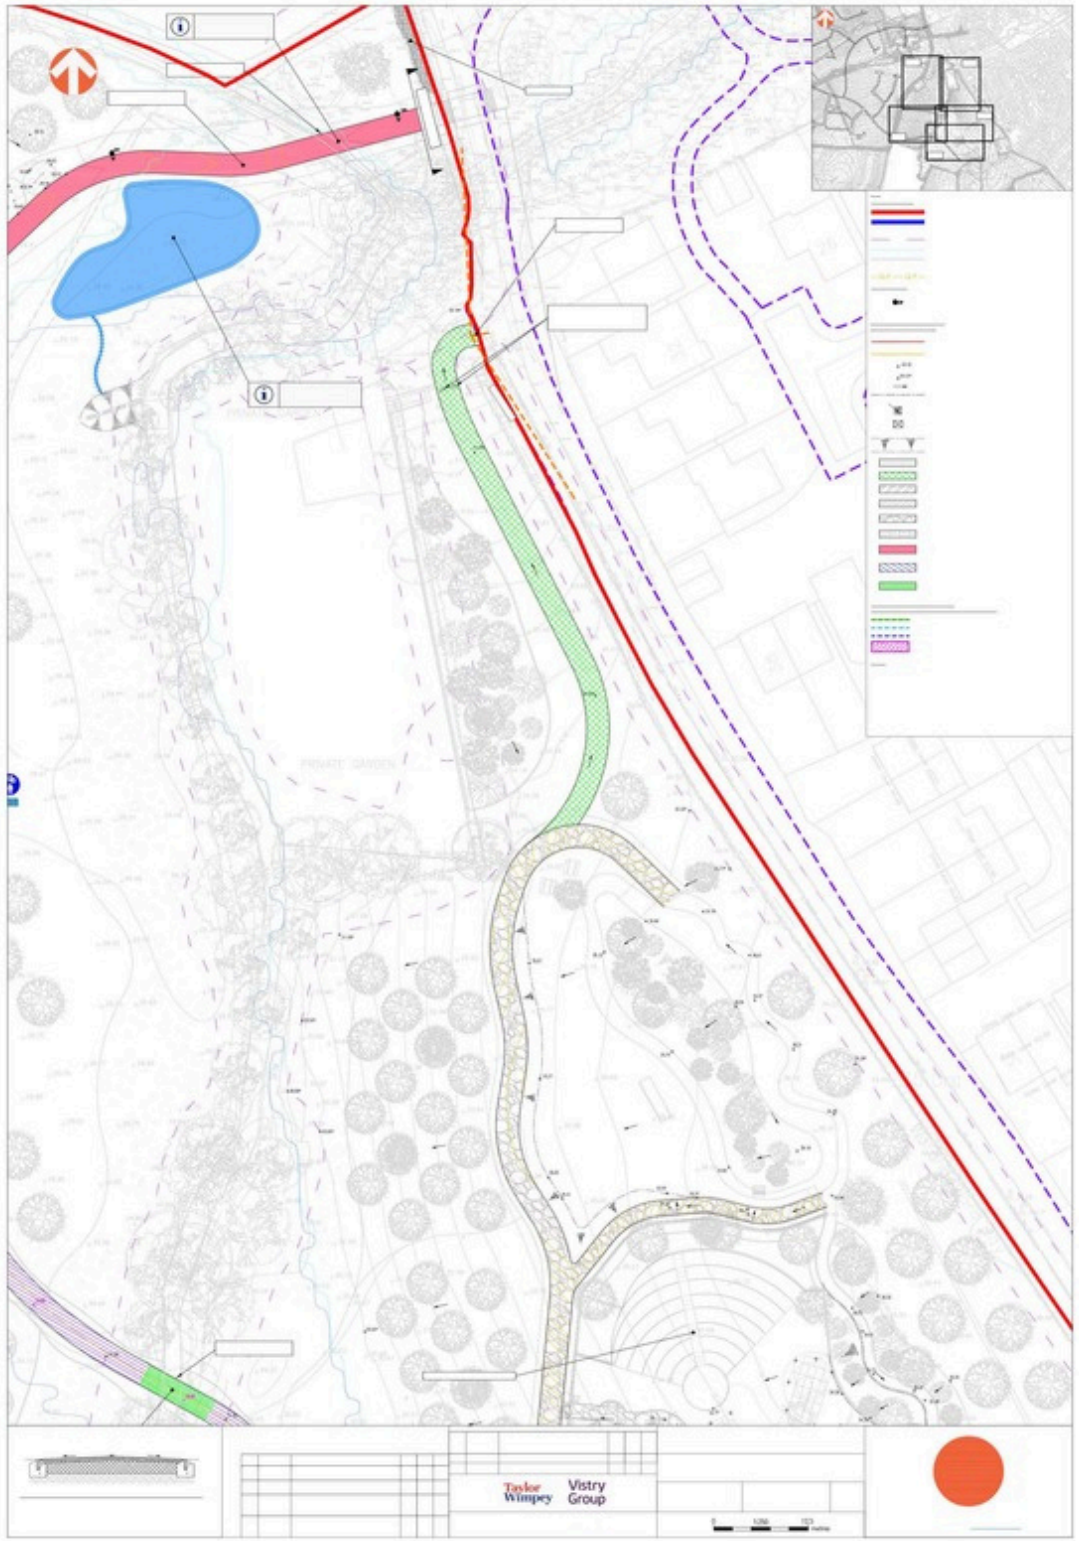
Taylor Wimpey
Vistry Group


Taylor Wimpey
Vistry Group

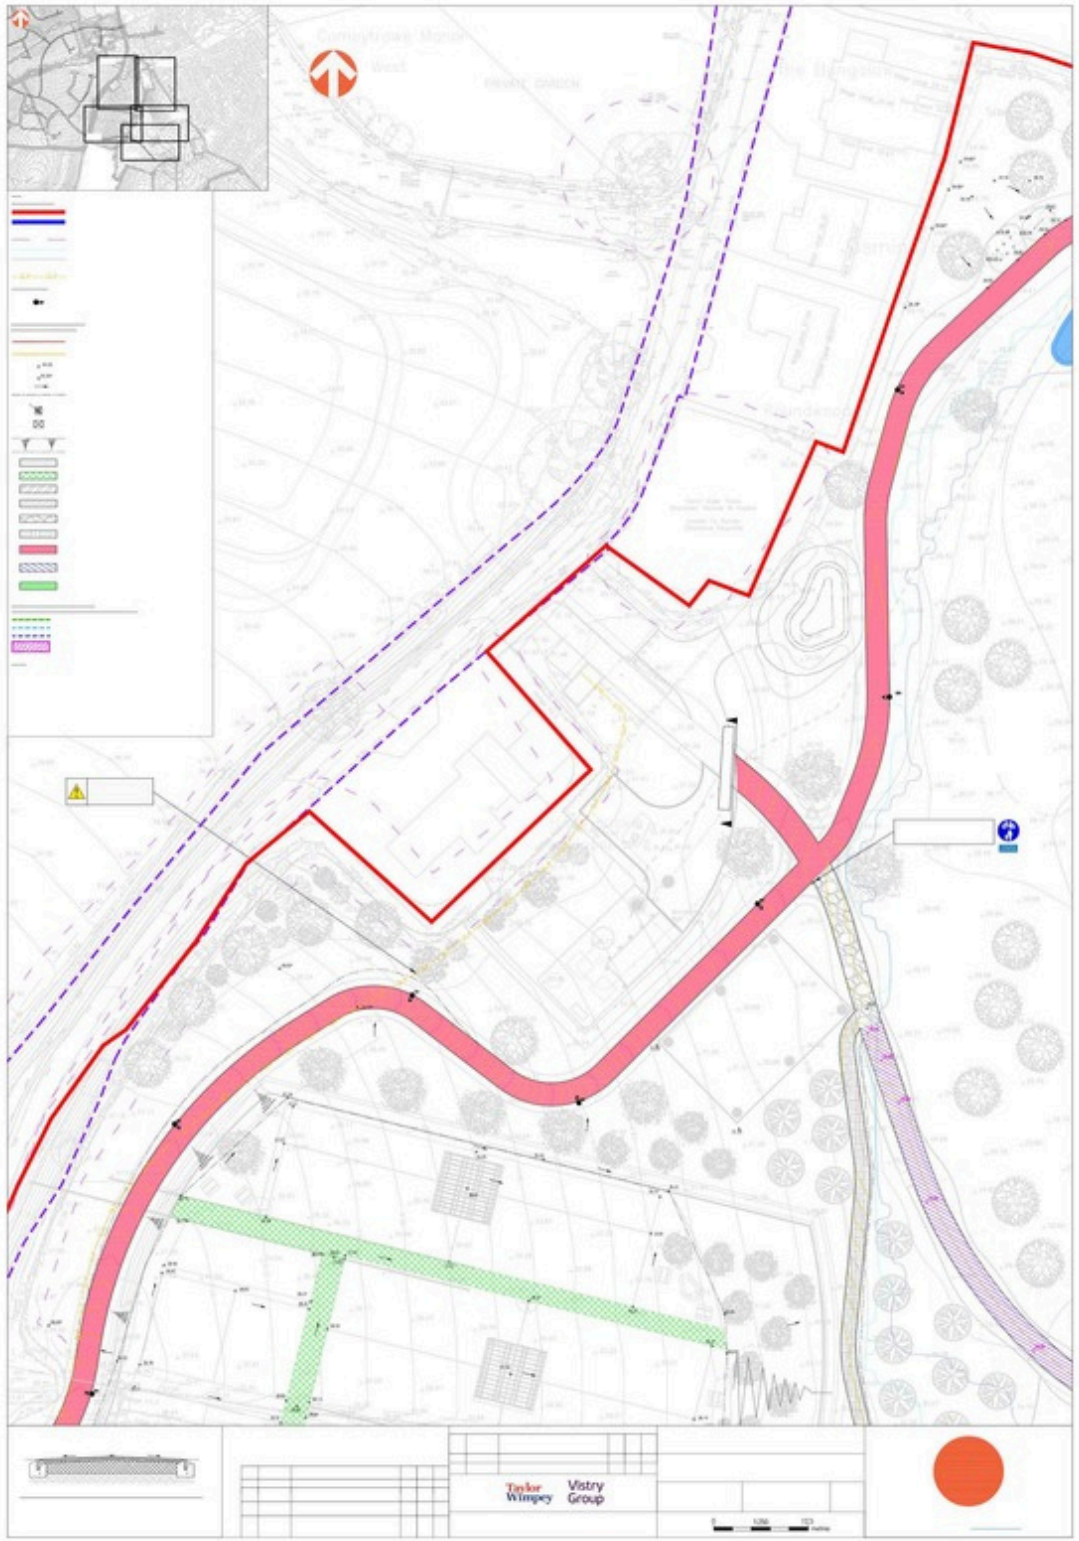
Taylor Wimpey
Vistry Group

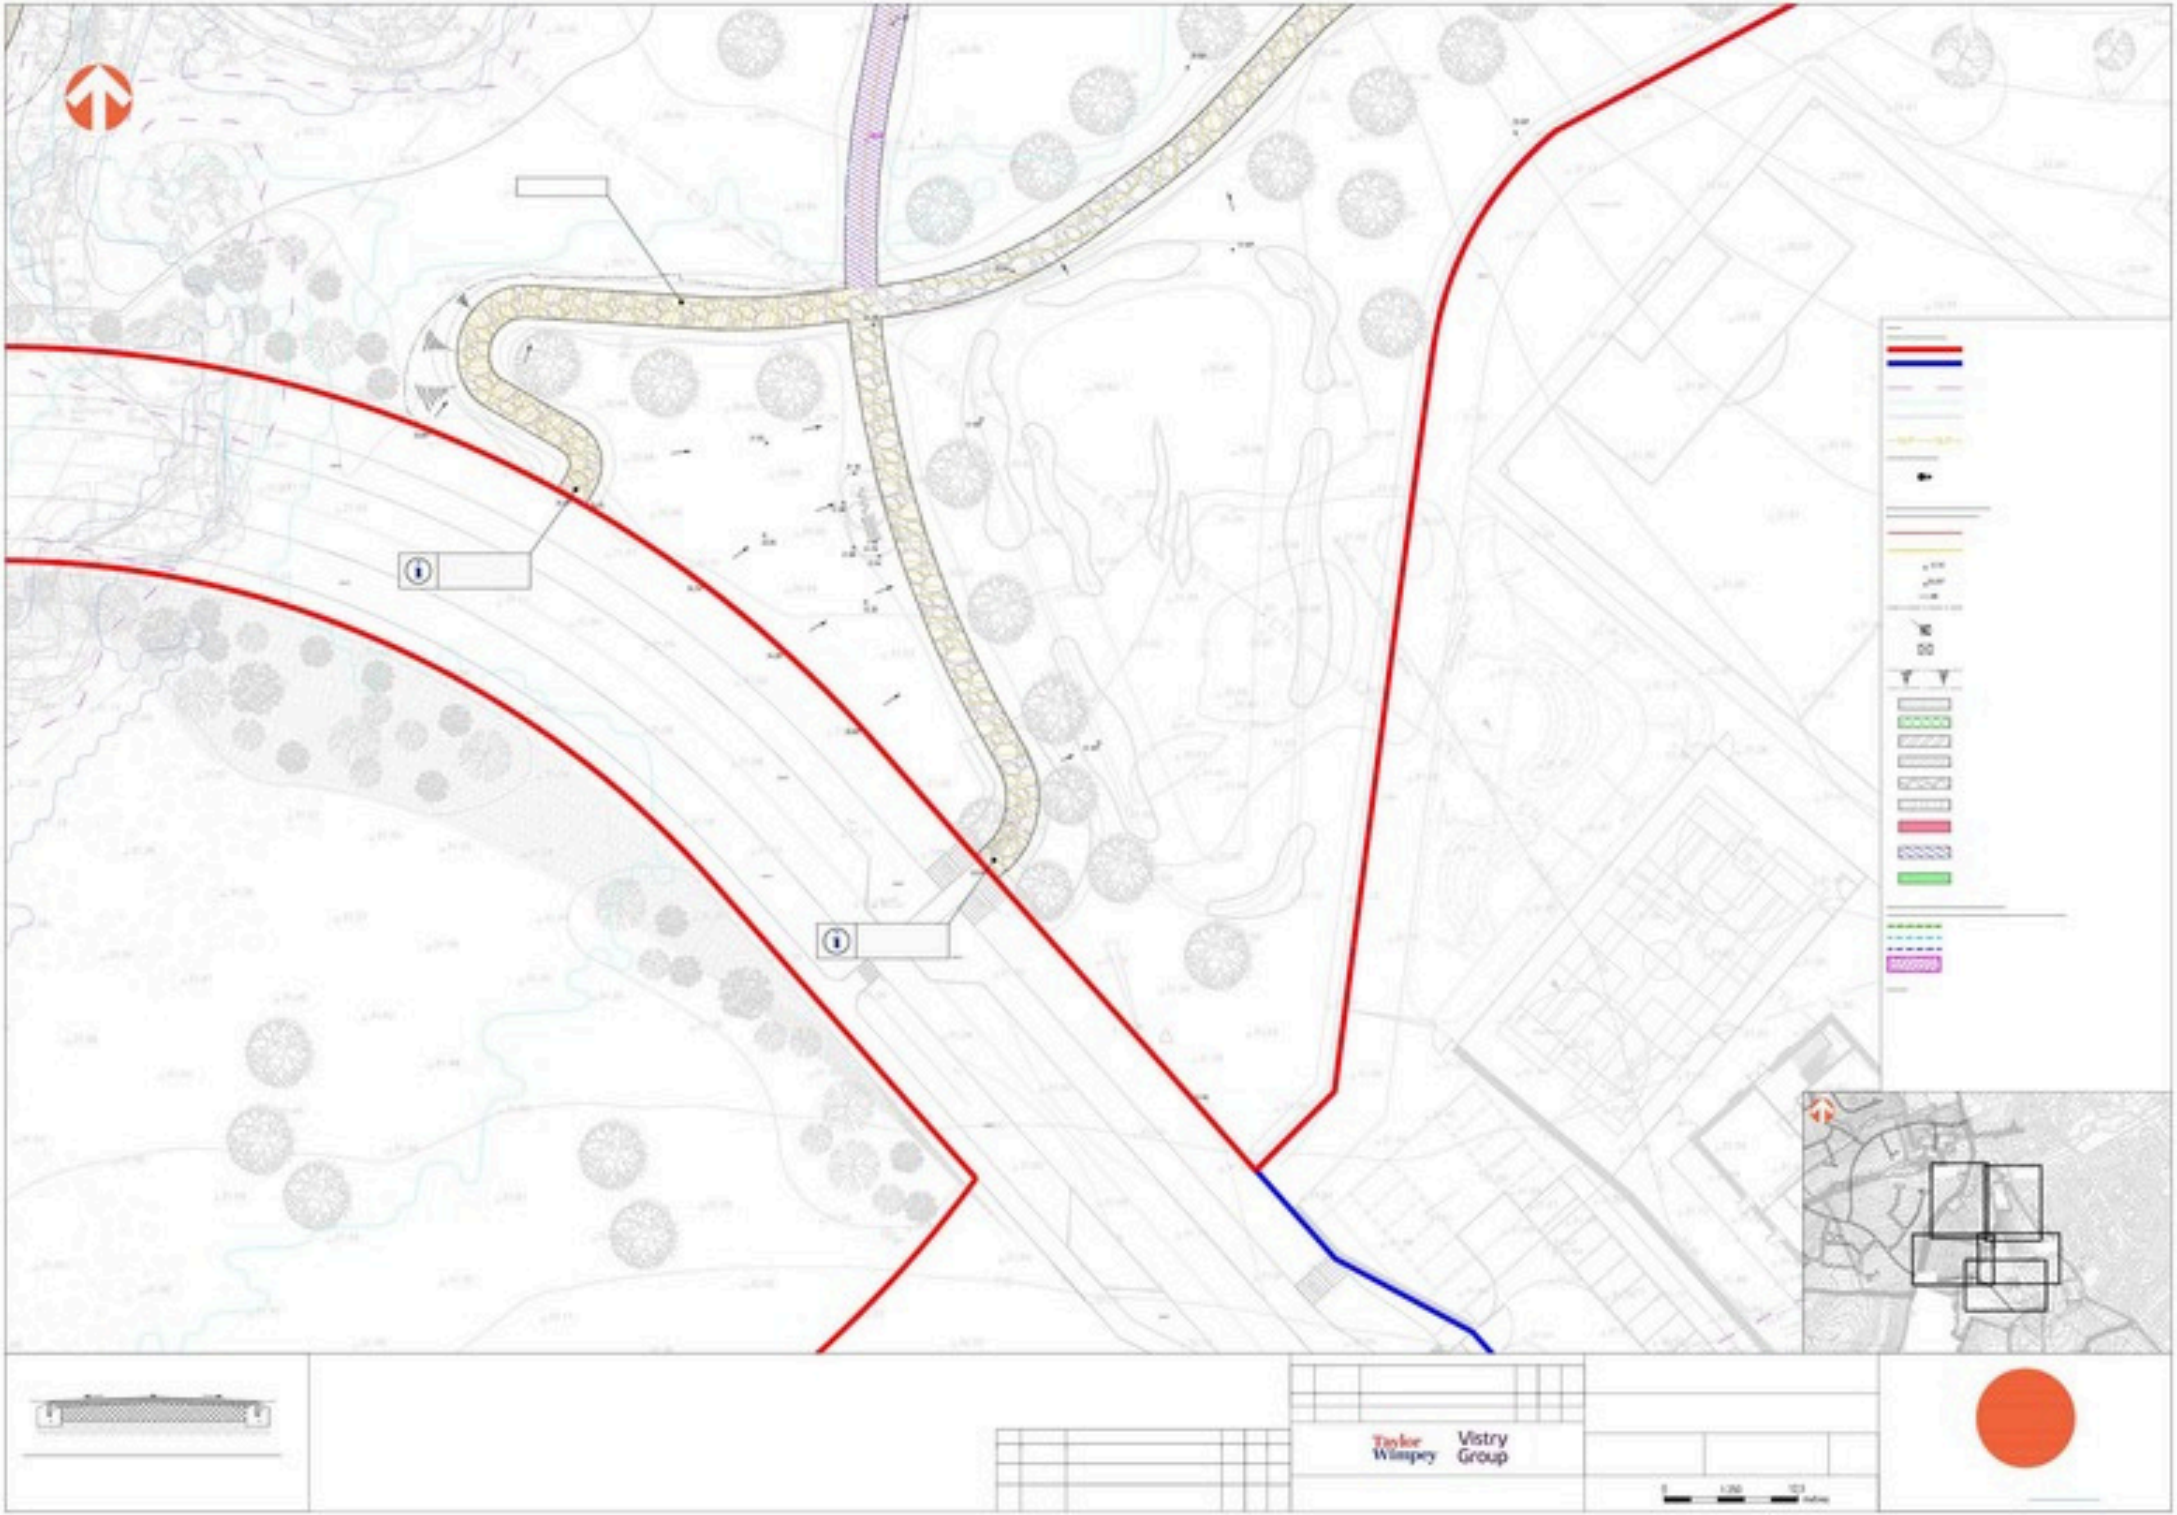
Taylor Wimpey
Vistry Group